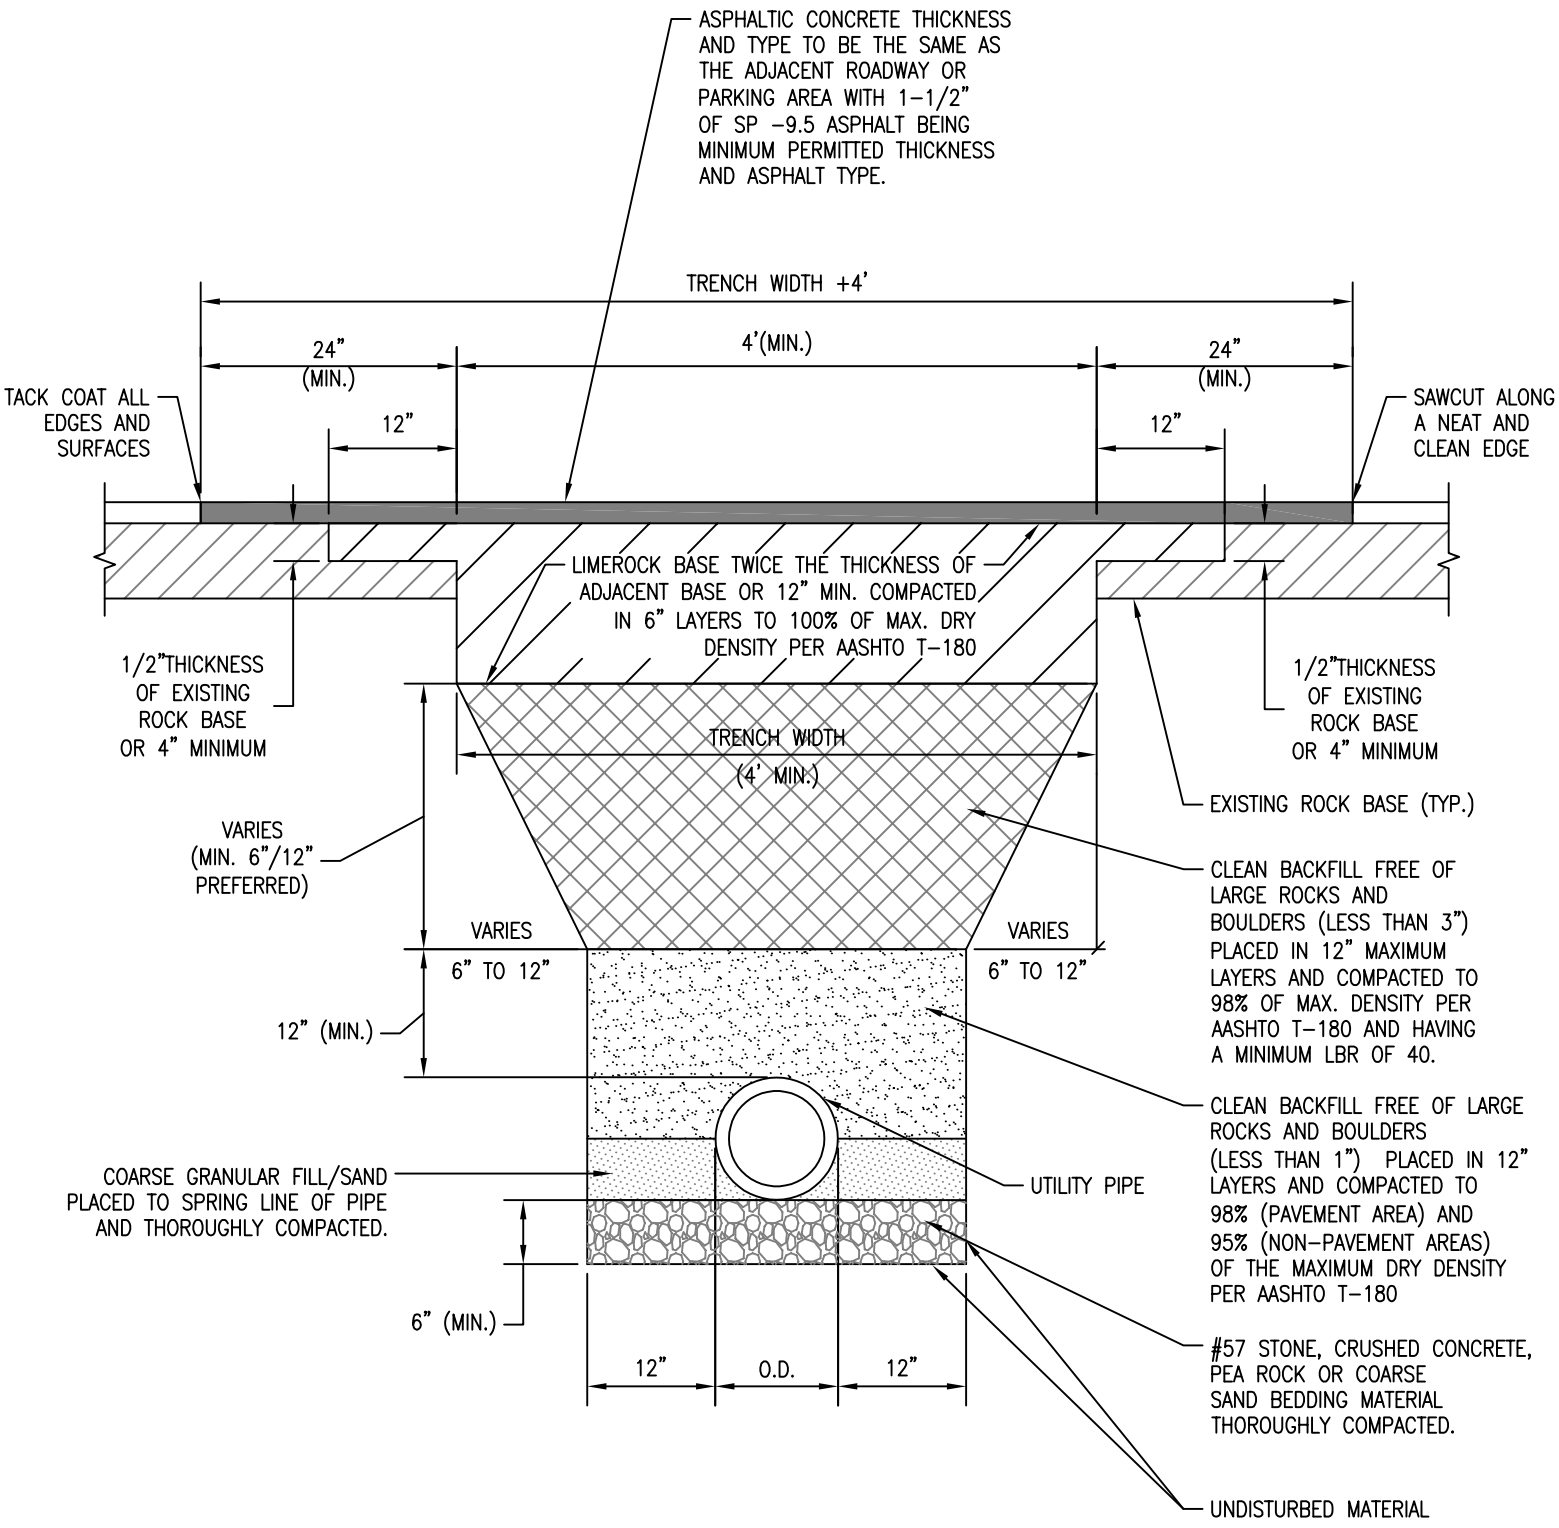

NOTES:

1. REFER TO CITY STANDARDS G-1 AND R-44 FOR ADDITIONAL INFORMATION ON TRENCH BACKFILL.

CITY OF PEMBROKE PINES ENGINEERING/UTILITIES DIVISION		STANDARD ROAD DETAIL		
APPROVED: J.M.	REVISED: 12/15/22	PAVEMENT RESTORATION FOR LOCAL ROADS AND PARKING LOTS		R-38
	6/16/20			
DATE: 11/05/99	11/06/19			